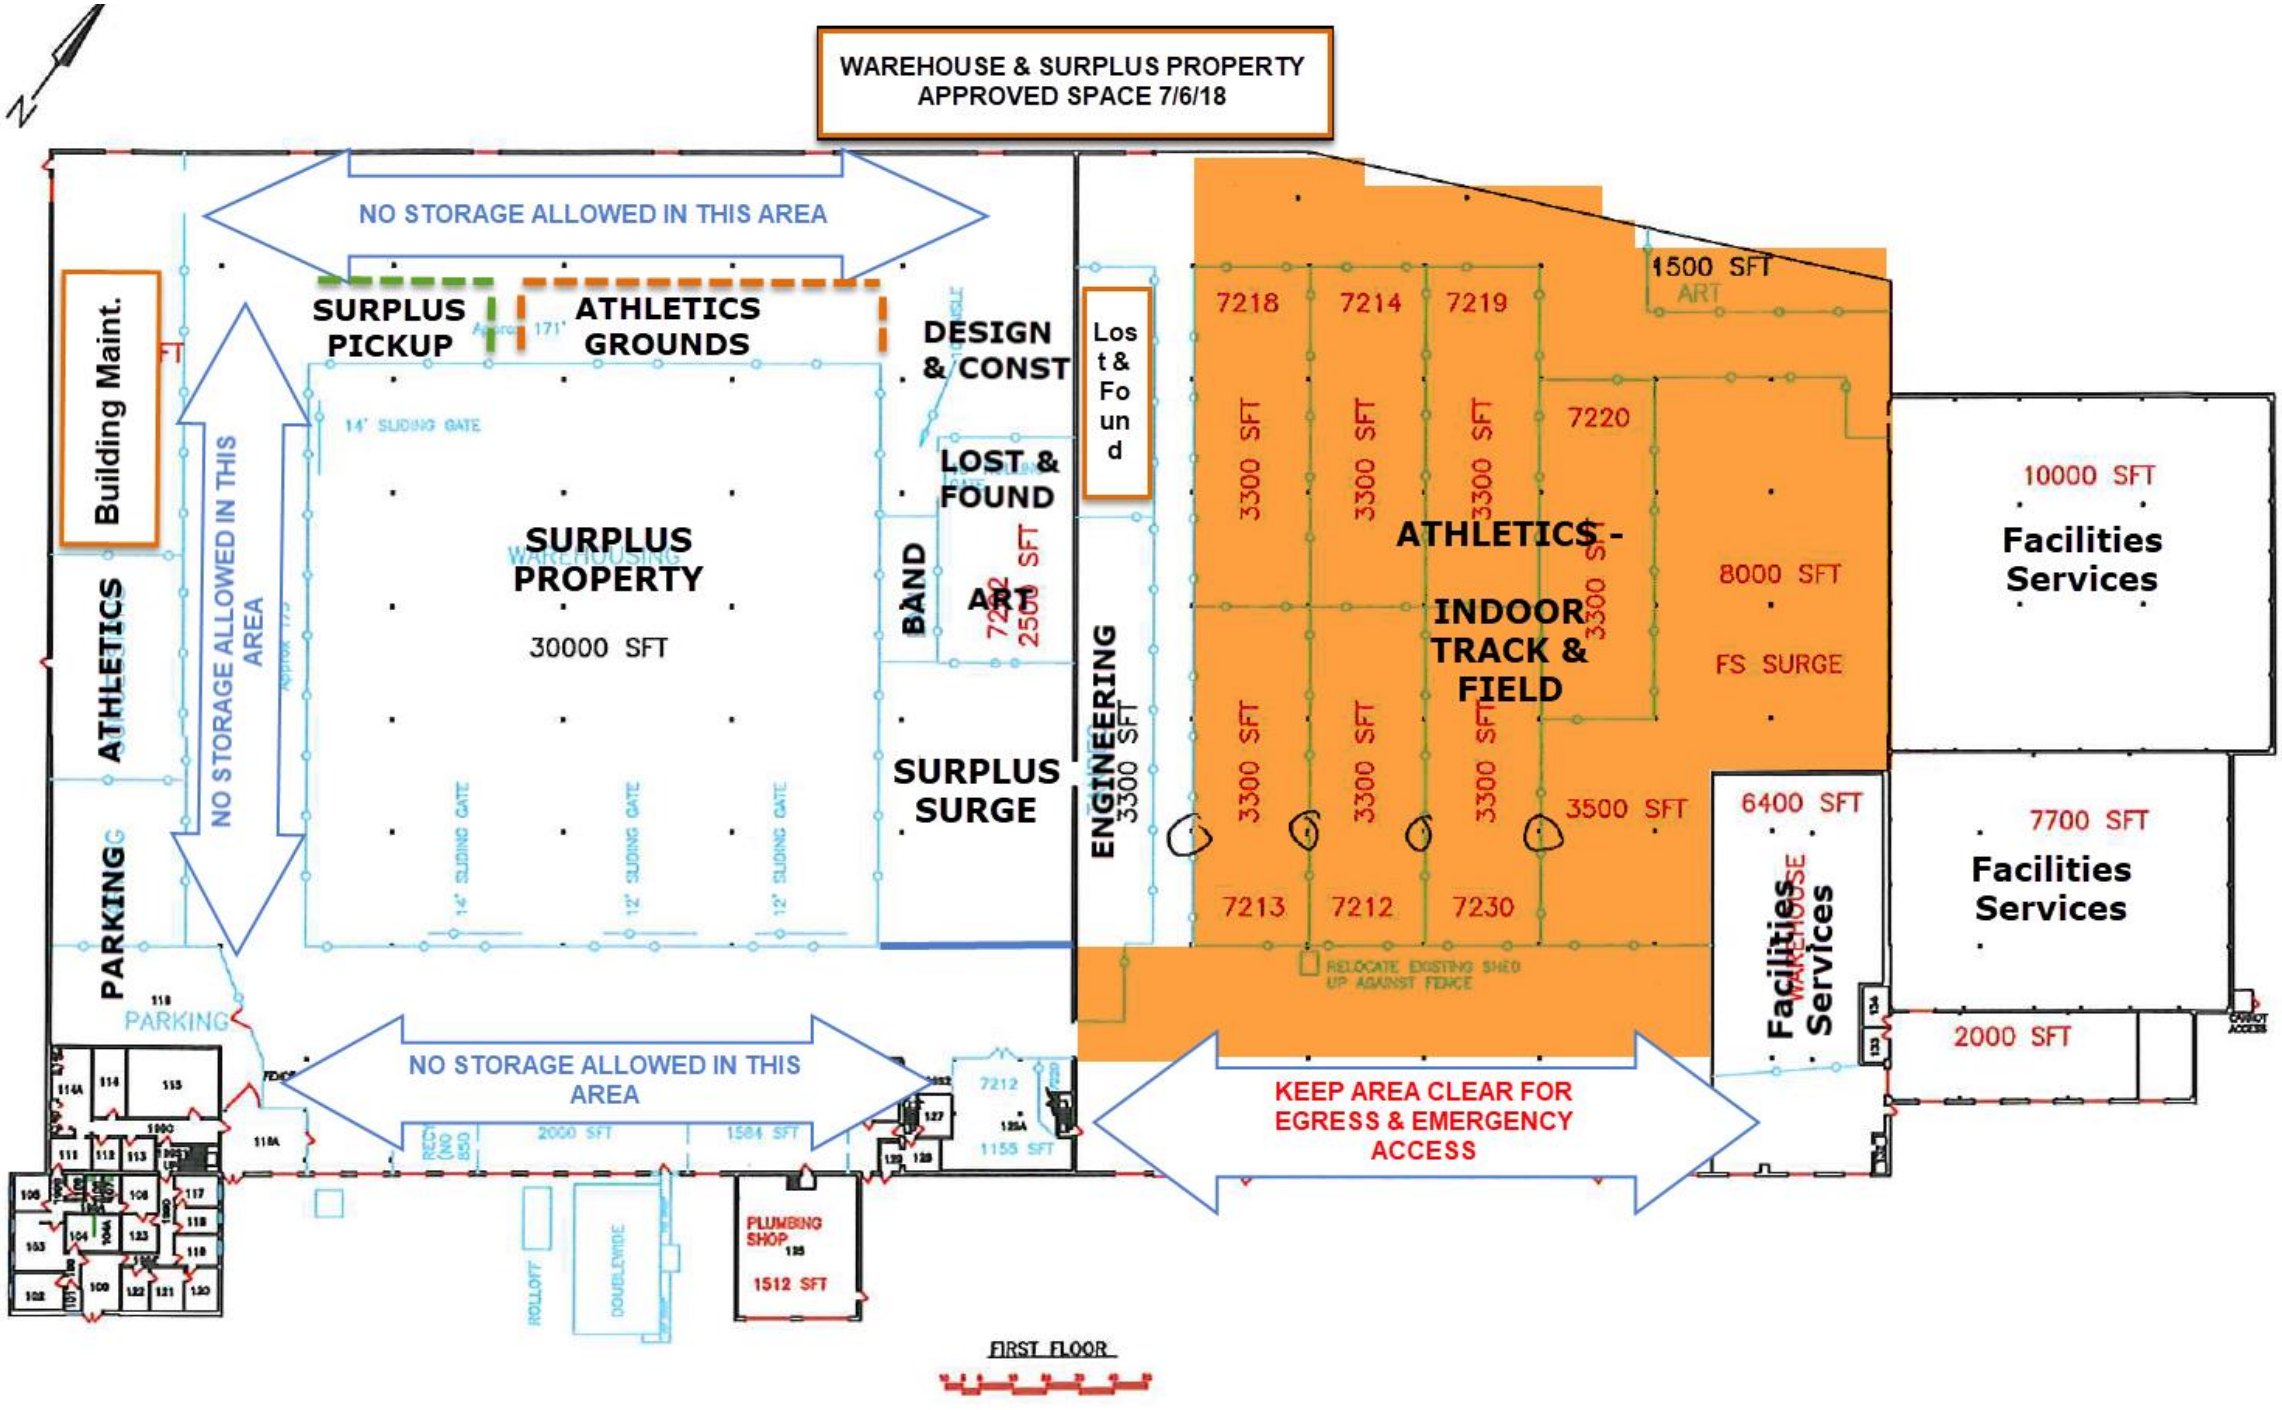
WAREHOUSE & SURPLUS PROPERTY
APPROVED SPACE 7/6/18
NO STORAGE ALLOWED IN THIS AREA
Building Maint.
SURPLUS PICKUP
ATHLETICS GROUNDS
DESIGN & CONST
Los t & Fo un d
14' SLIDING GATE
LOST & FOUND
SURPLUS PROPERTY
30000 SFT
BAND
ART
2500 SFT
ENGINEERING
3300 SFT
SURPLUS SURGE
ATHLETICS
NO STORAGE ALLOWED IN THIS AREA
PARKING
14' SLIDING GATE
12' SLIDING GATE
12' SLIDING GATE
7218
7214
7219
1500 SFT
ART
3300 SFT
3300 SFT
3300 SFT
7220
ATHLETICS - INDOOR TRACK & FIELD
8000 SFT
FS SURGE
3300 SFT
3300 SFT
3300 SFT
3300 SFT
3500 SFT
7213
7212
7230
RELOCATE EXISTING SHED UP AGAINST FENCE
10000 SFT
Facilities Services
6400 SFT
7700 SFT
Facilities Services
Facilities Services
2000 SFT
PARKING
NO STORAGE ALLOWED IN THIS AREA
2000 SFT
1584 SFT
7212
1155 SFT
KEEP AREA CLEAR FOR EGRESS & EMERGENCY ACCESS
PLUMBING SHOP
1512 SFT
ROLLOFF
DOUBLEWIDE
FIRST FLOOR